


CABLE JOINT MARKER

800 x 200 x 350 x 100 mm

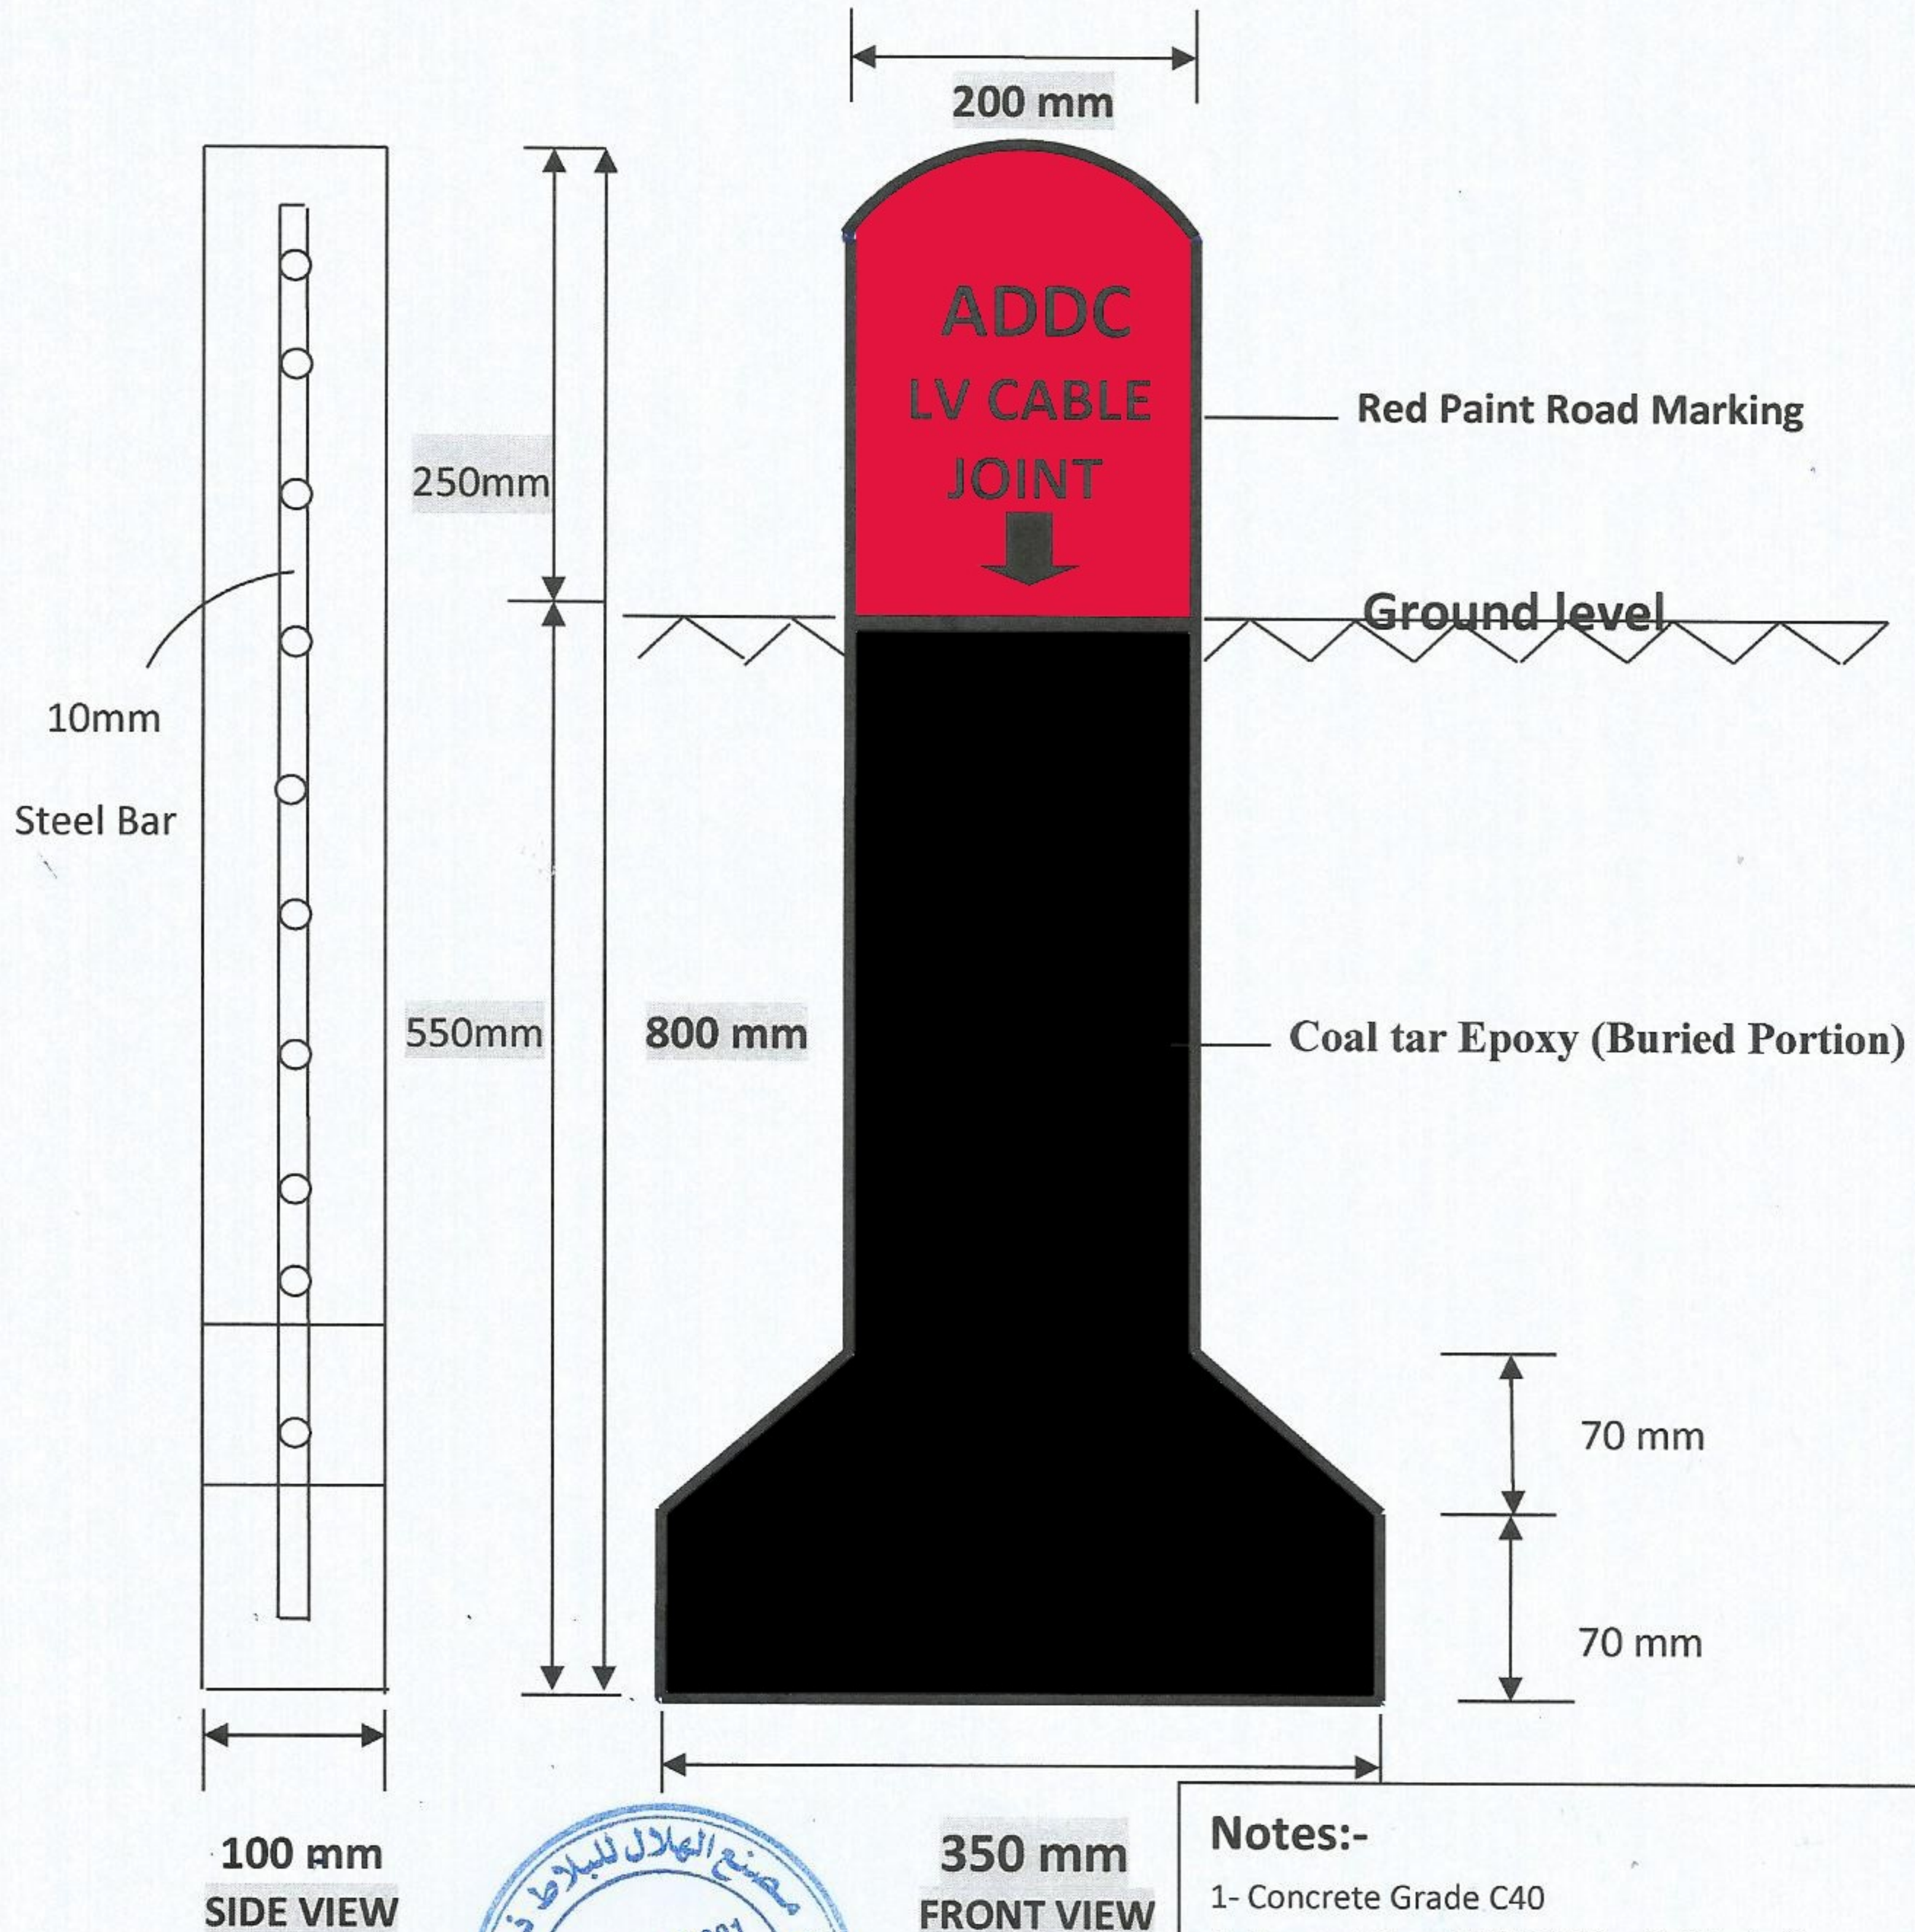

Notes:-

- 1- Concrete Grade C40
- 2- Cement Type V (SRC): Min. 370 kg/m³
- 3- Concrete Surfaces within the ground to be coated with coal tar epoxy, above ground with Yellow road paint.
- 4- Reinforcement: Grade B St 420S (DIN488), Grade 460 (BS 4449), or higher
- 5- All Edges are chamfered.
- 6- Letters in Black